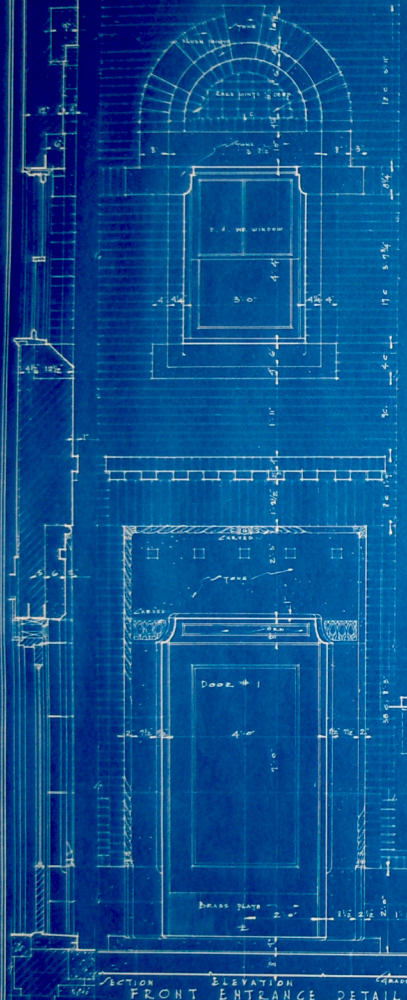

FRONT ENTRANCE DETAIL SCALE 1/2"=1'-0"

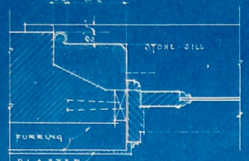

1/2" SCALE DETAIL OF ENTRANCE DOOR JAMBS.

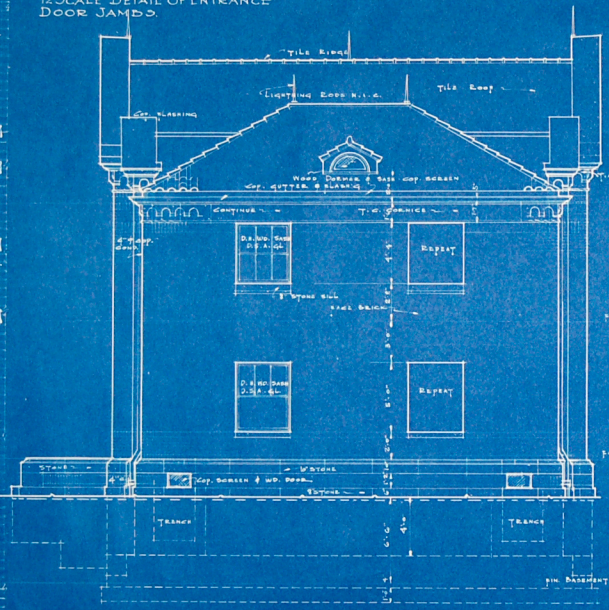

EAST ELEVATION SCALE 1/8"=1'-0"

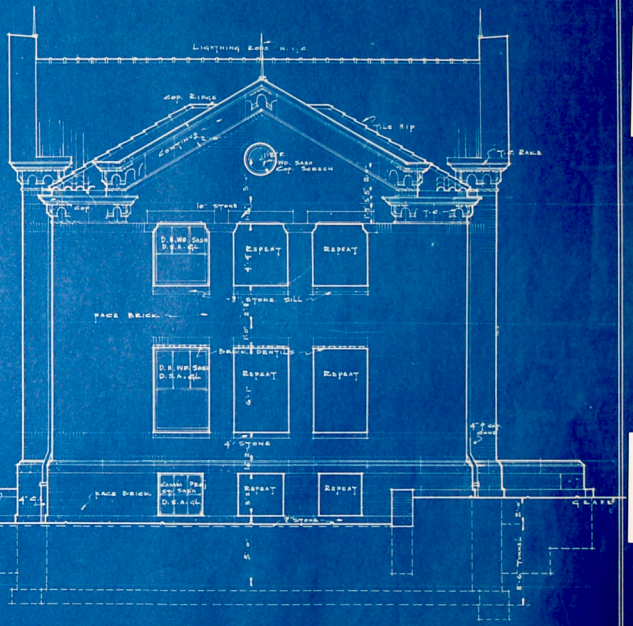

WEST ELEVATION SCALE 1/8"=1'-0"

Date Sept 1930	Elevations	Sheet 7
Revised	Officers Residence for the Wayne County Training School Northville Michigan	Job No. 649
	Nathaniel O. Gould Architect & Engineer Guardian Bldg. Detroit	File No. 1942
Drawn By L.P.Z.	Traced By L.P.Z.	Checked By	Approved By	Approved By